


04

CREATIVE VIEW & LOCATION MAP

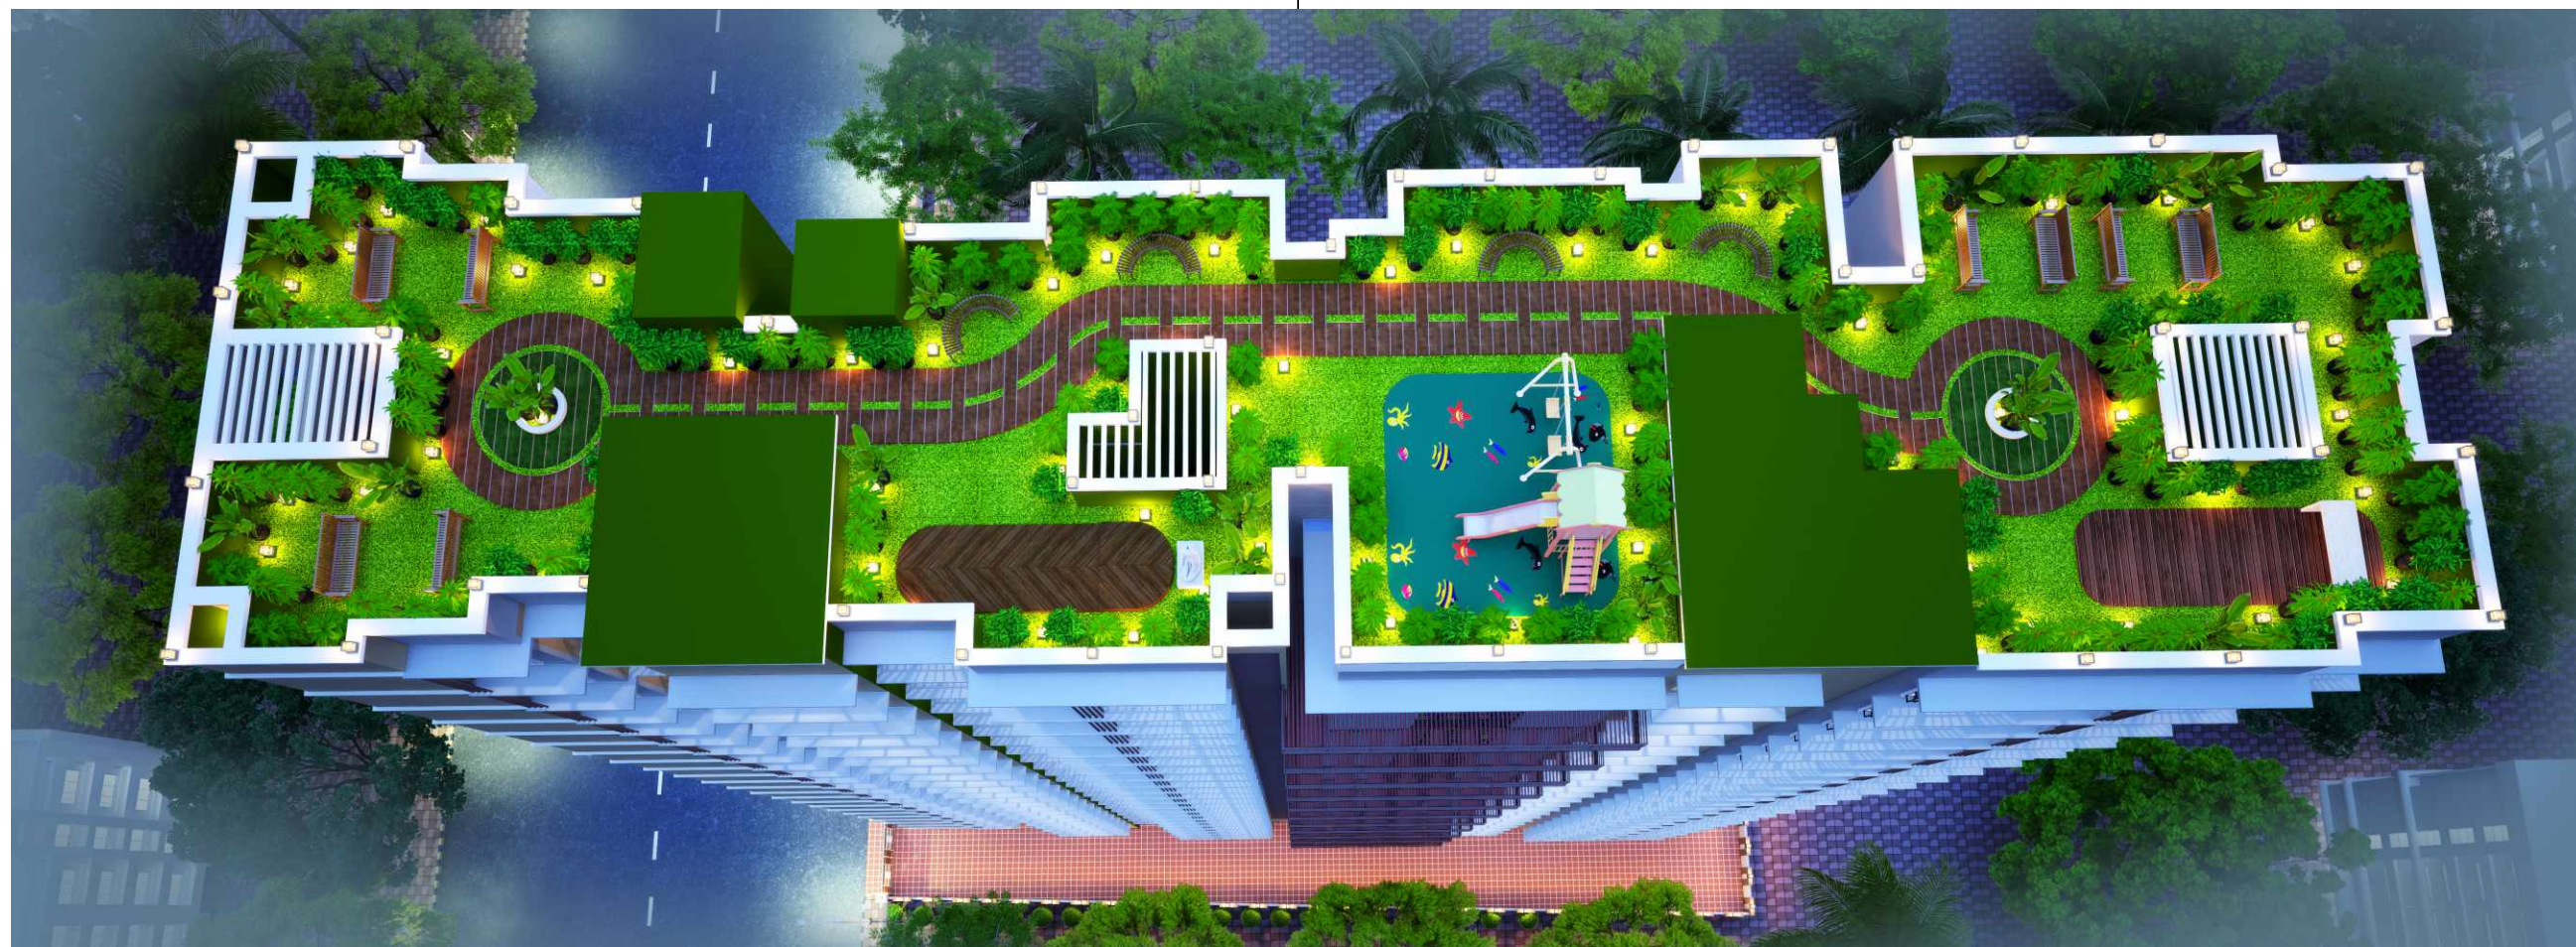

LOCATION MAP

05

CREATIVE VIEW

TERRACE GARDEN

PROMOTER
CHARKOP (1) ABHILASHA CHSL.

LEGAL ADV.
ADV. BHAVESH BHOIR

FOR SALES ENQUIRY

8850644936
9892182661
9969012852
7977811260

PROJECT ADDRESS : RSC -17, PLOT NO. 116, SECTOR NO. 1, CHARKOP, KANDIVALI (W), MUMBAI - 400 067

Disclaimer : The Developer reserve the right to alter / add / include / exclude / amend amenities, features or plans at their discretion. Images are for representation purpose only.

PROJECT MANAGEMENT & DESIGN CONSULTANT
ER. HARSHAD MAANOHR MORE

STRUCTURAL ENGINEER
M/S. ABHIJEET PHATARPHEKAR

SCAN THE QR CODE FOR PROJECT DETAILS




SELF-REDEVELOPMENT PROJECT

CHARKOP (1) ABHILASHA CHSL.

MAHARERA NO.: P51800051230


04

TYPICAL FLOOR PLAN - A WING

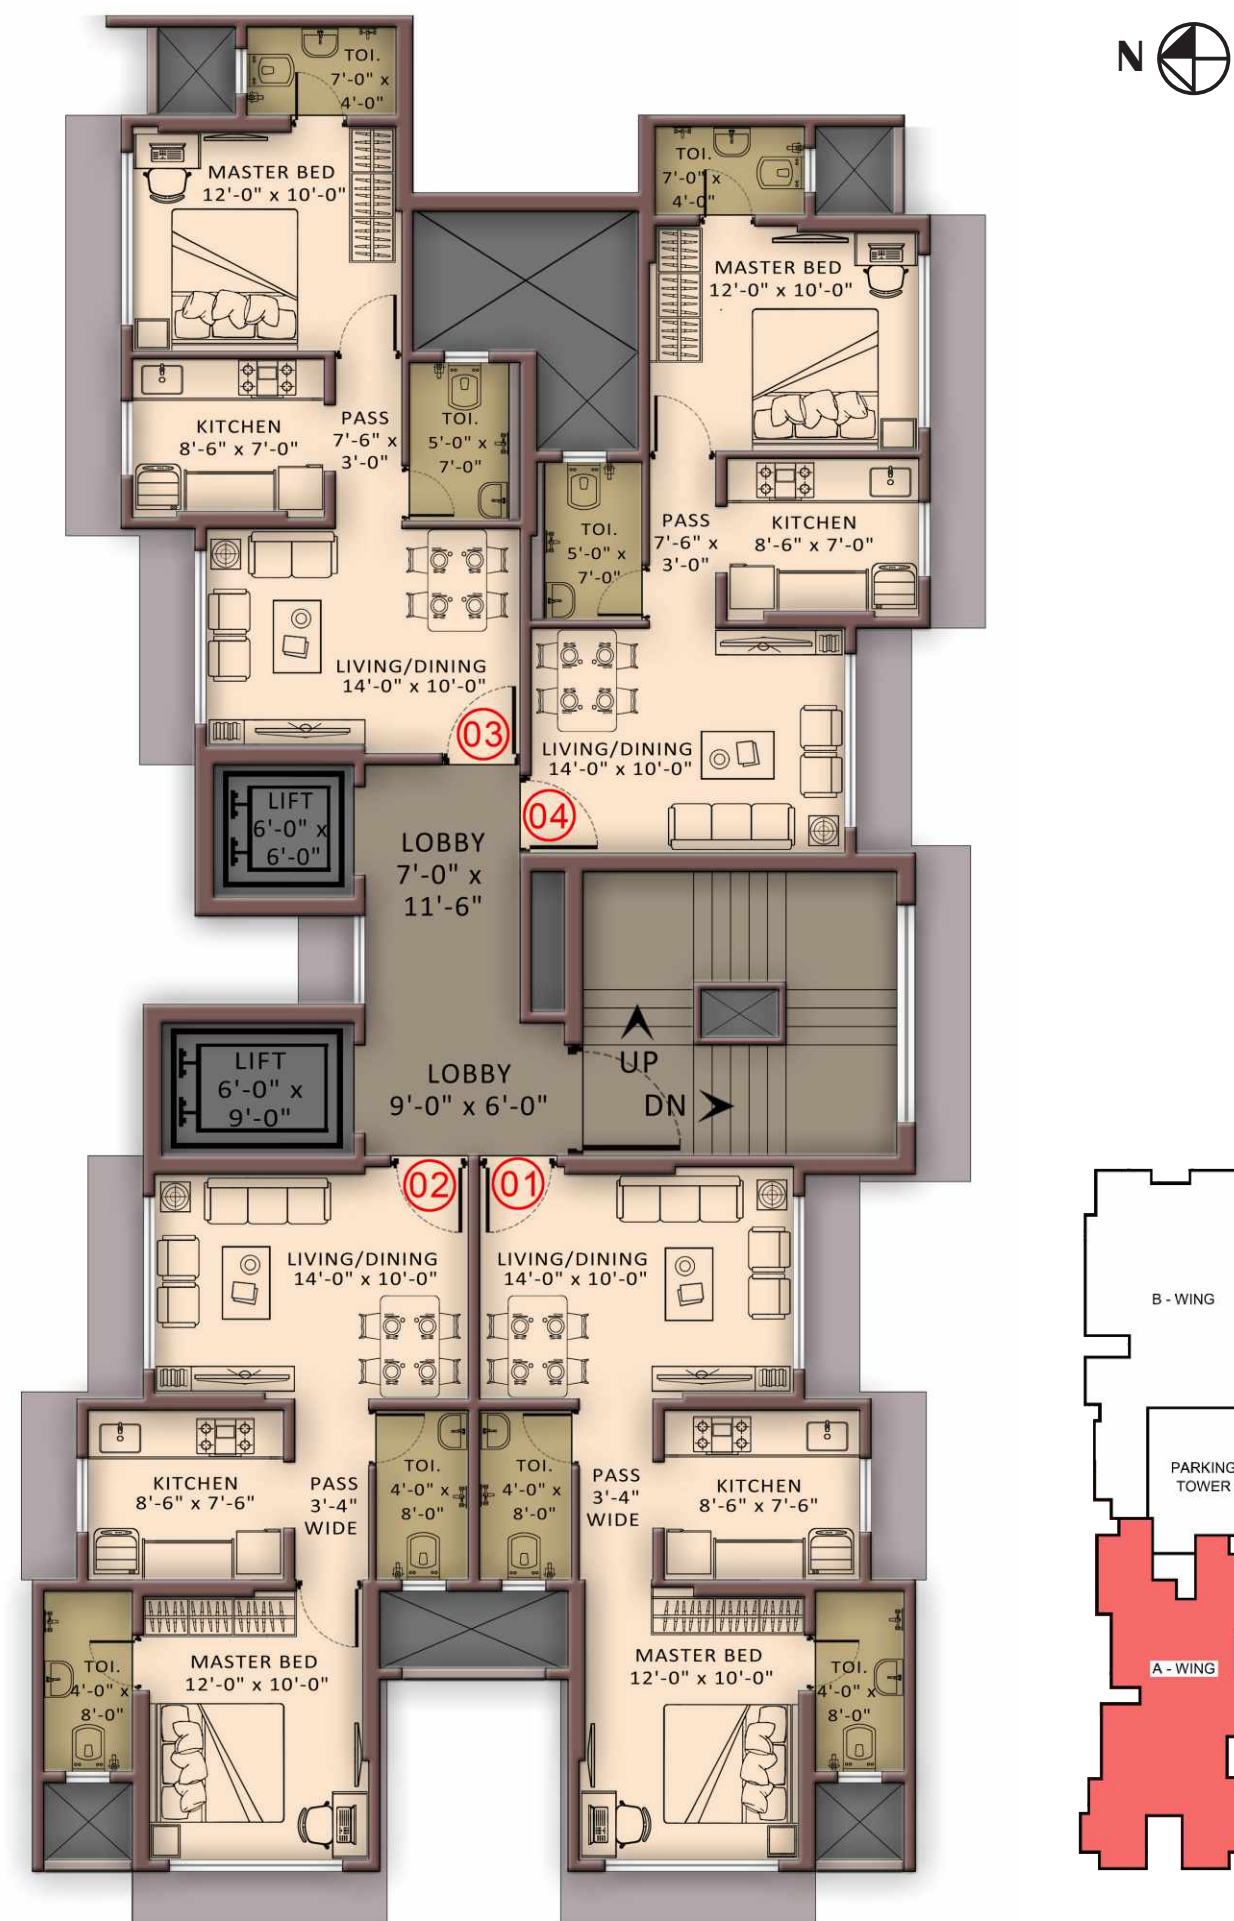

05

TYPICAL FLOOR PLAN - B WING

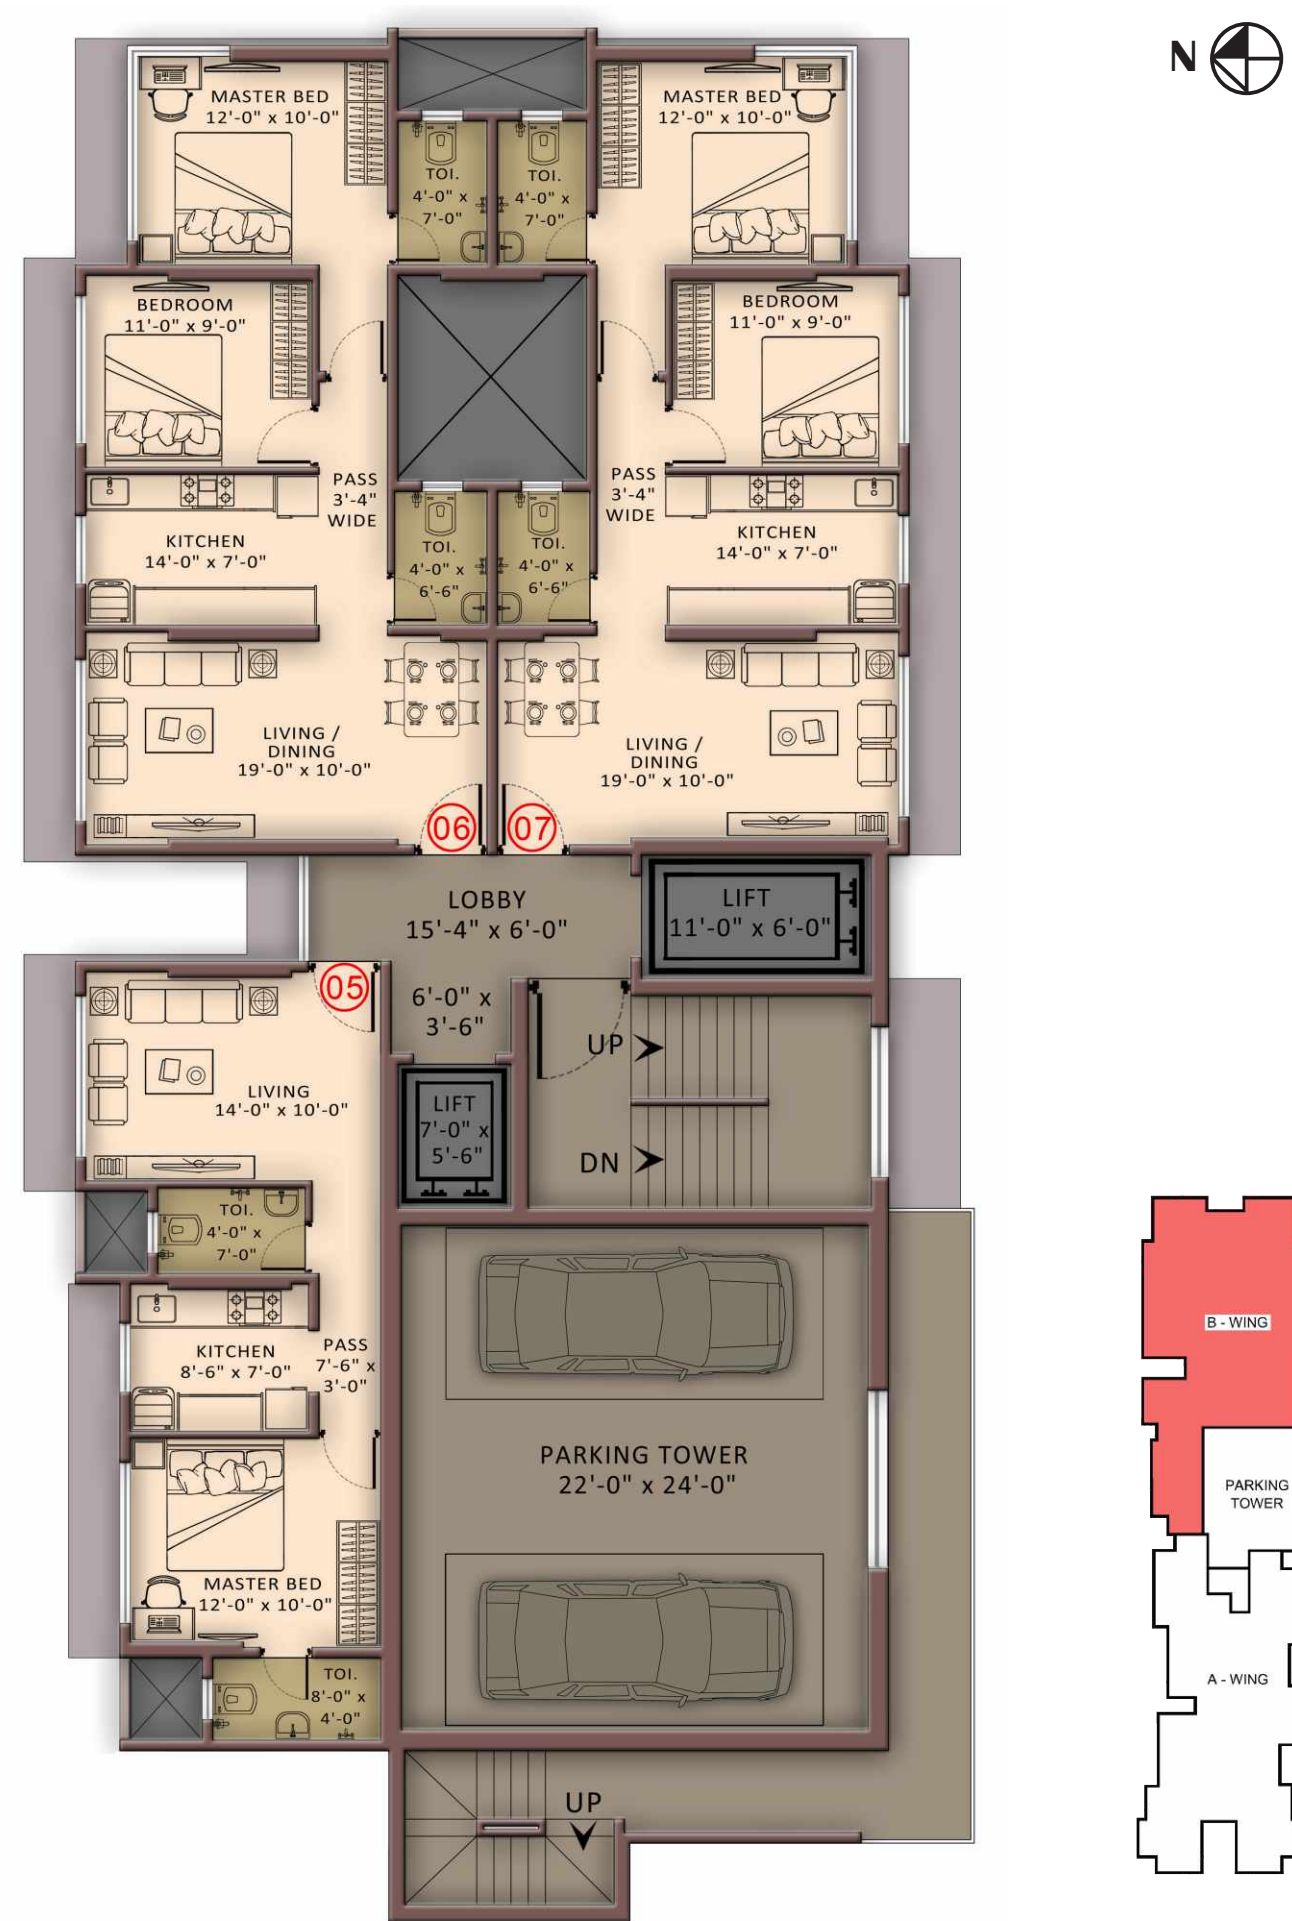

06

CREATIVE VIEWS



RERA C.A.: 424 SQ.FT.



RERA C.A.: 439 SQ.FT.



RERA C.A.: 633 SQ.FT.